Map 9
WisDOT Proposed Access Adjustments
USH 12/18
Sheet 2

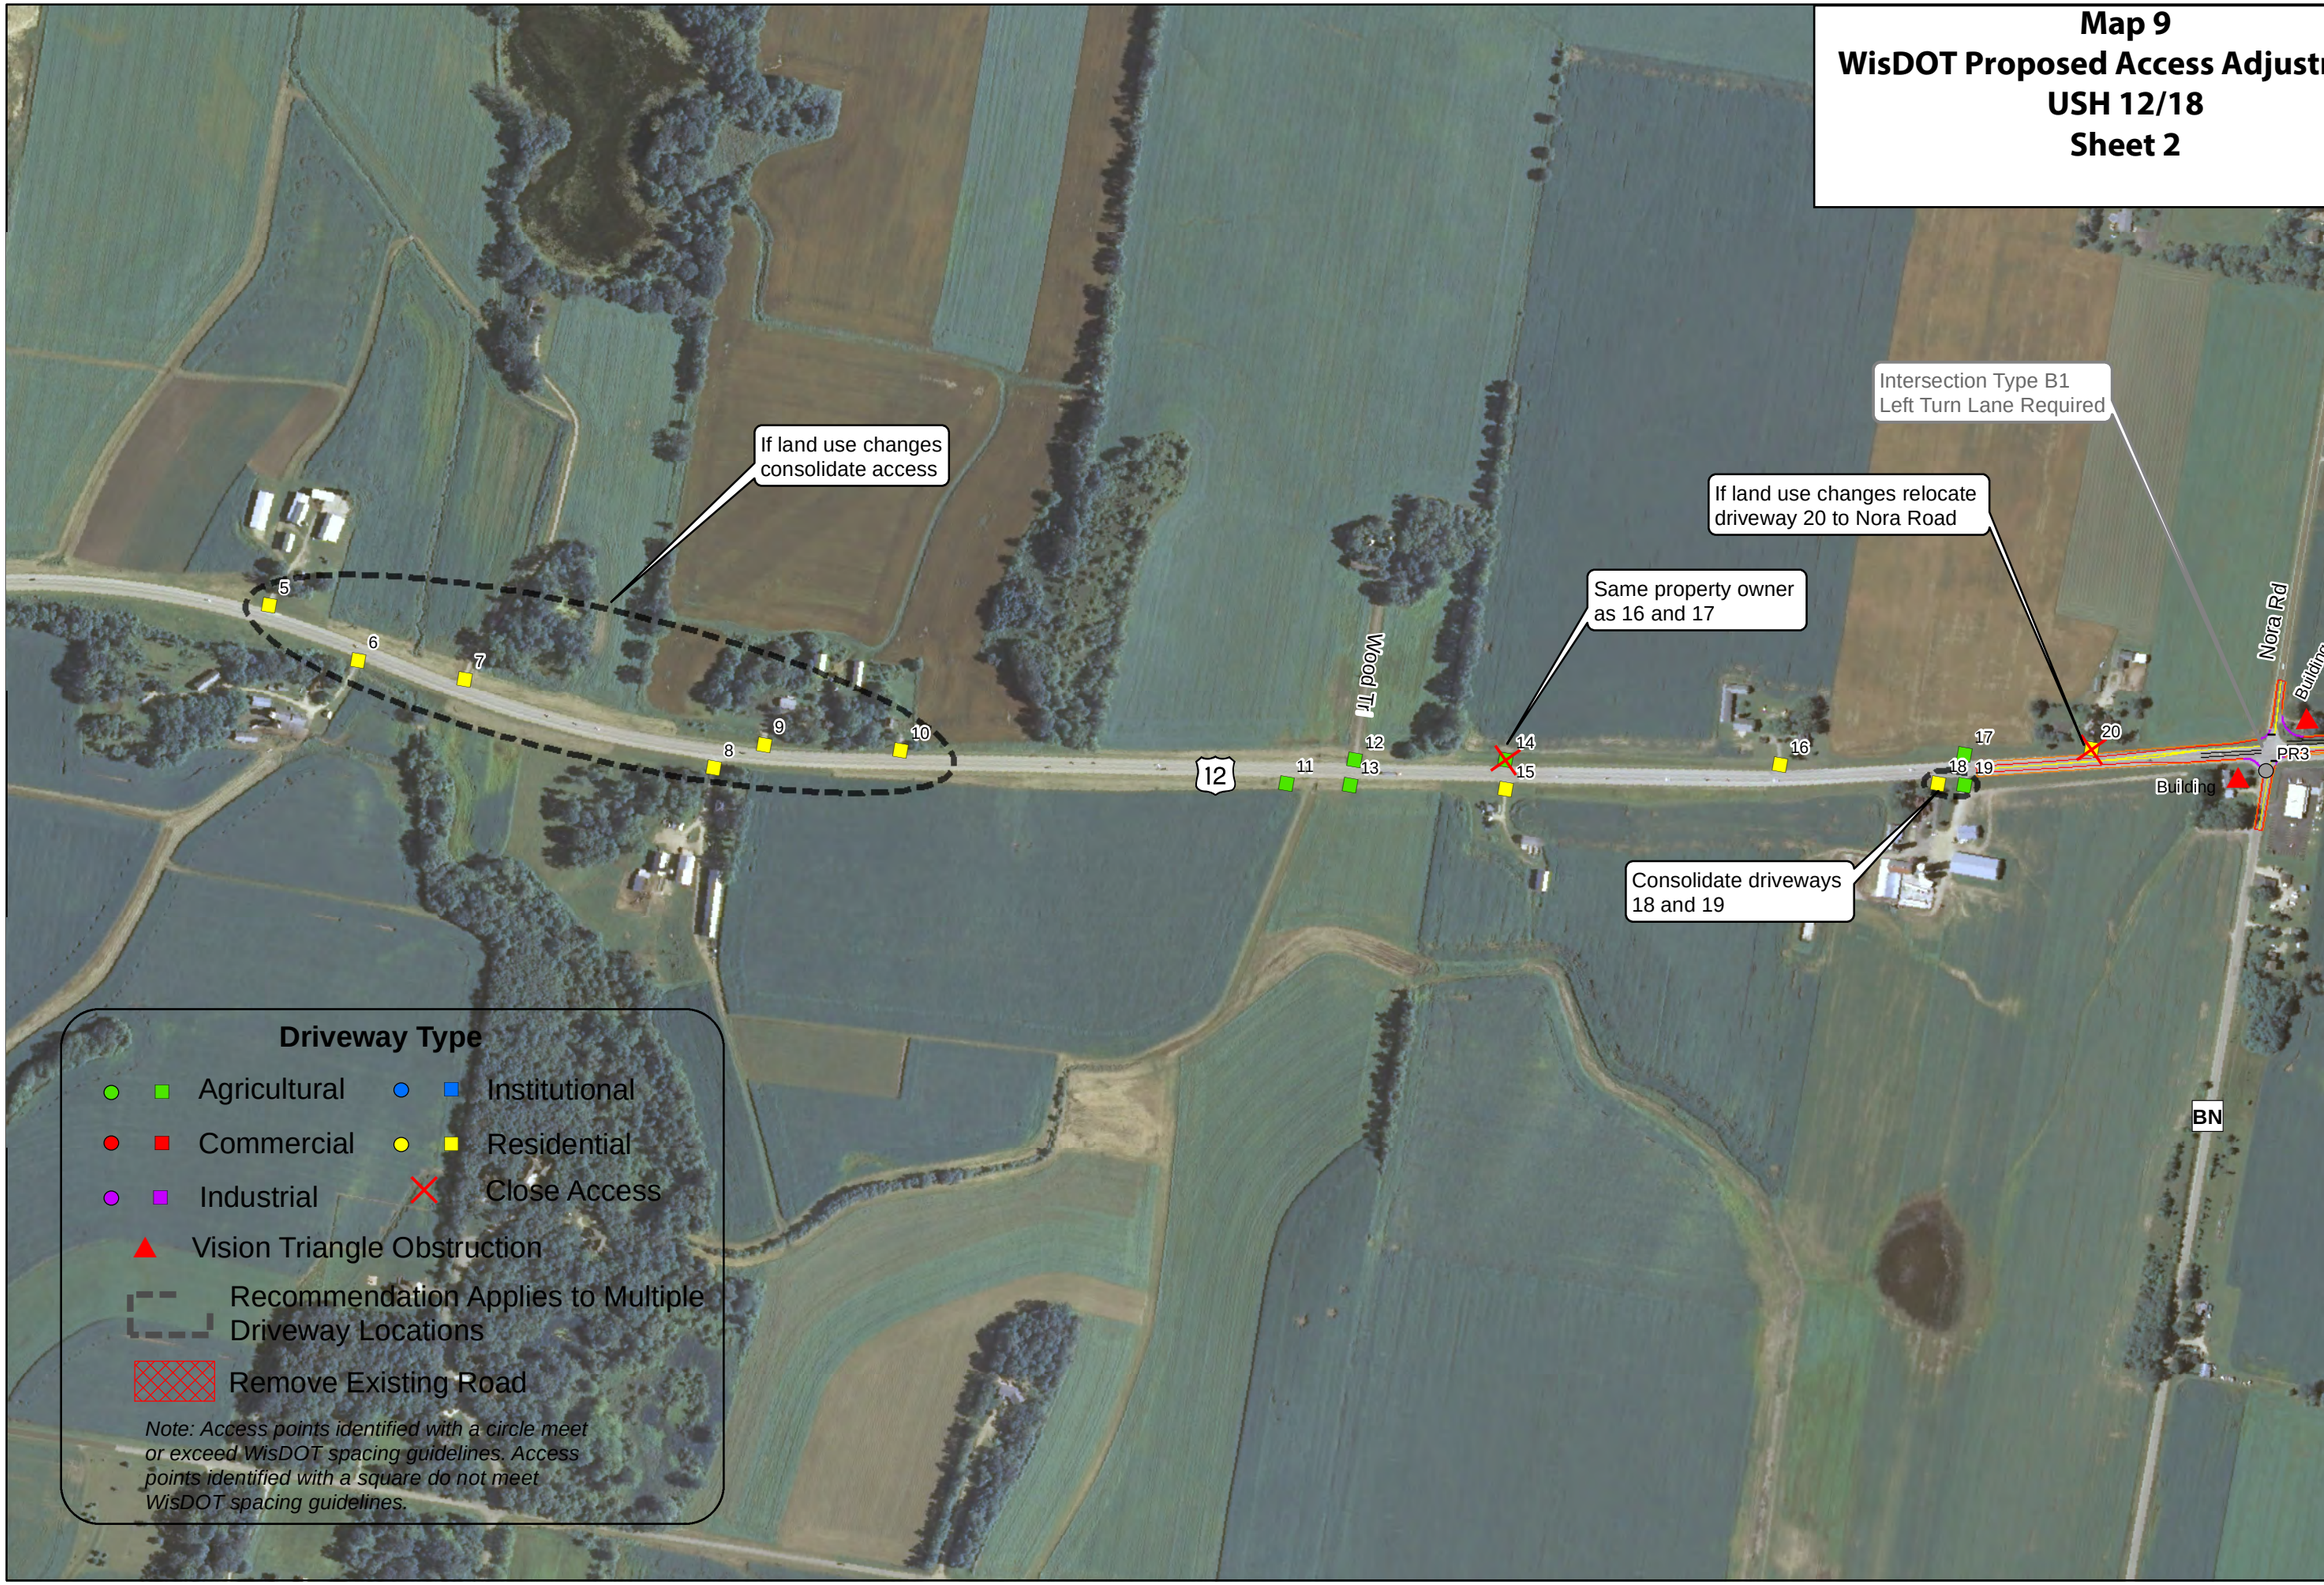

Access Plan Maps

US 12 Corridor Study

1 In = 500 Ft

TranSmart